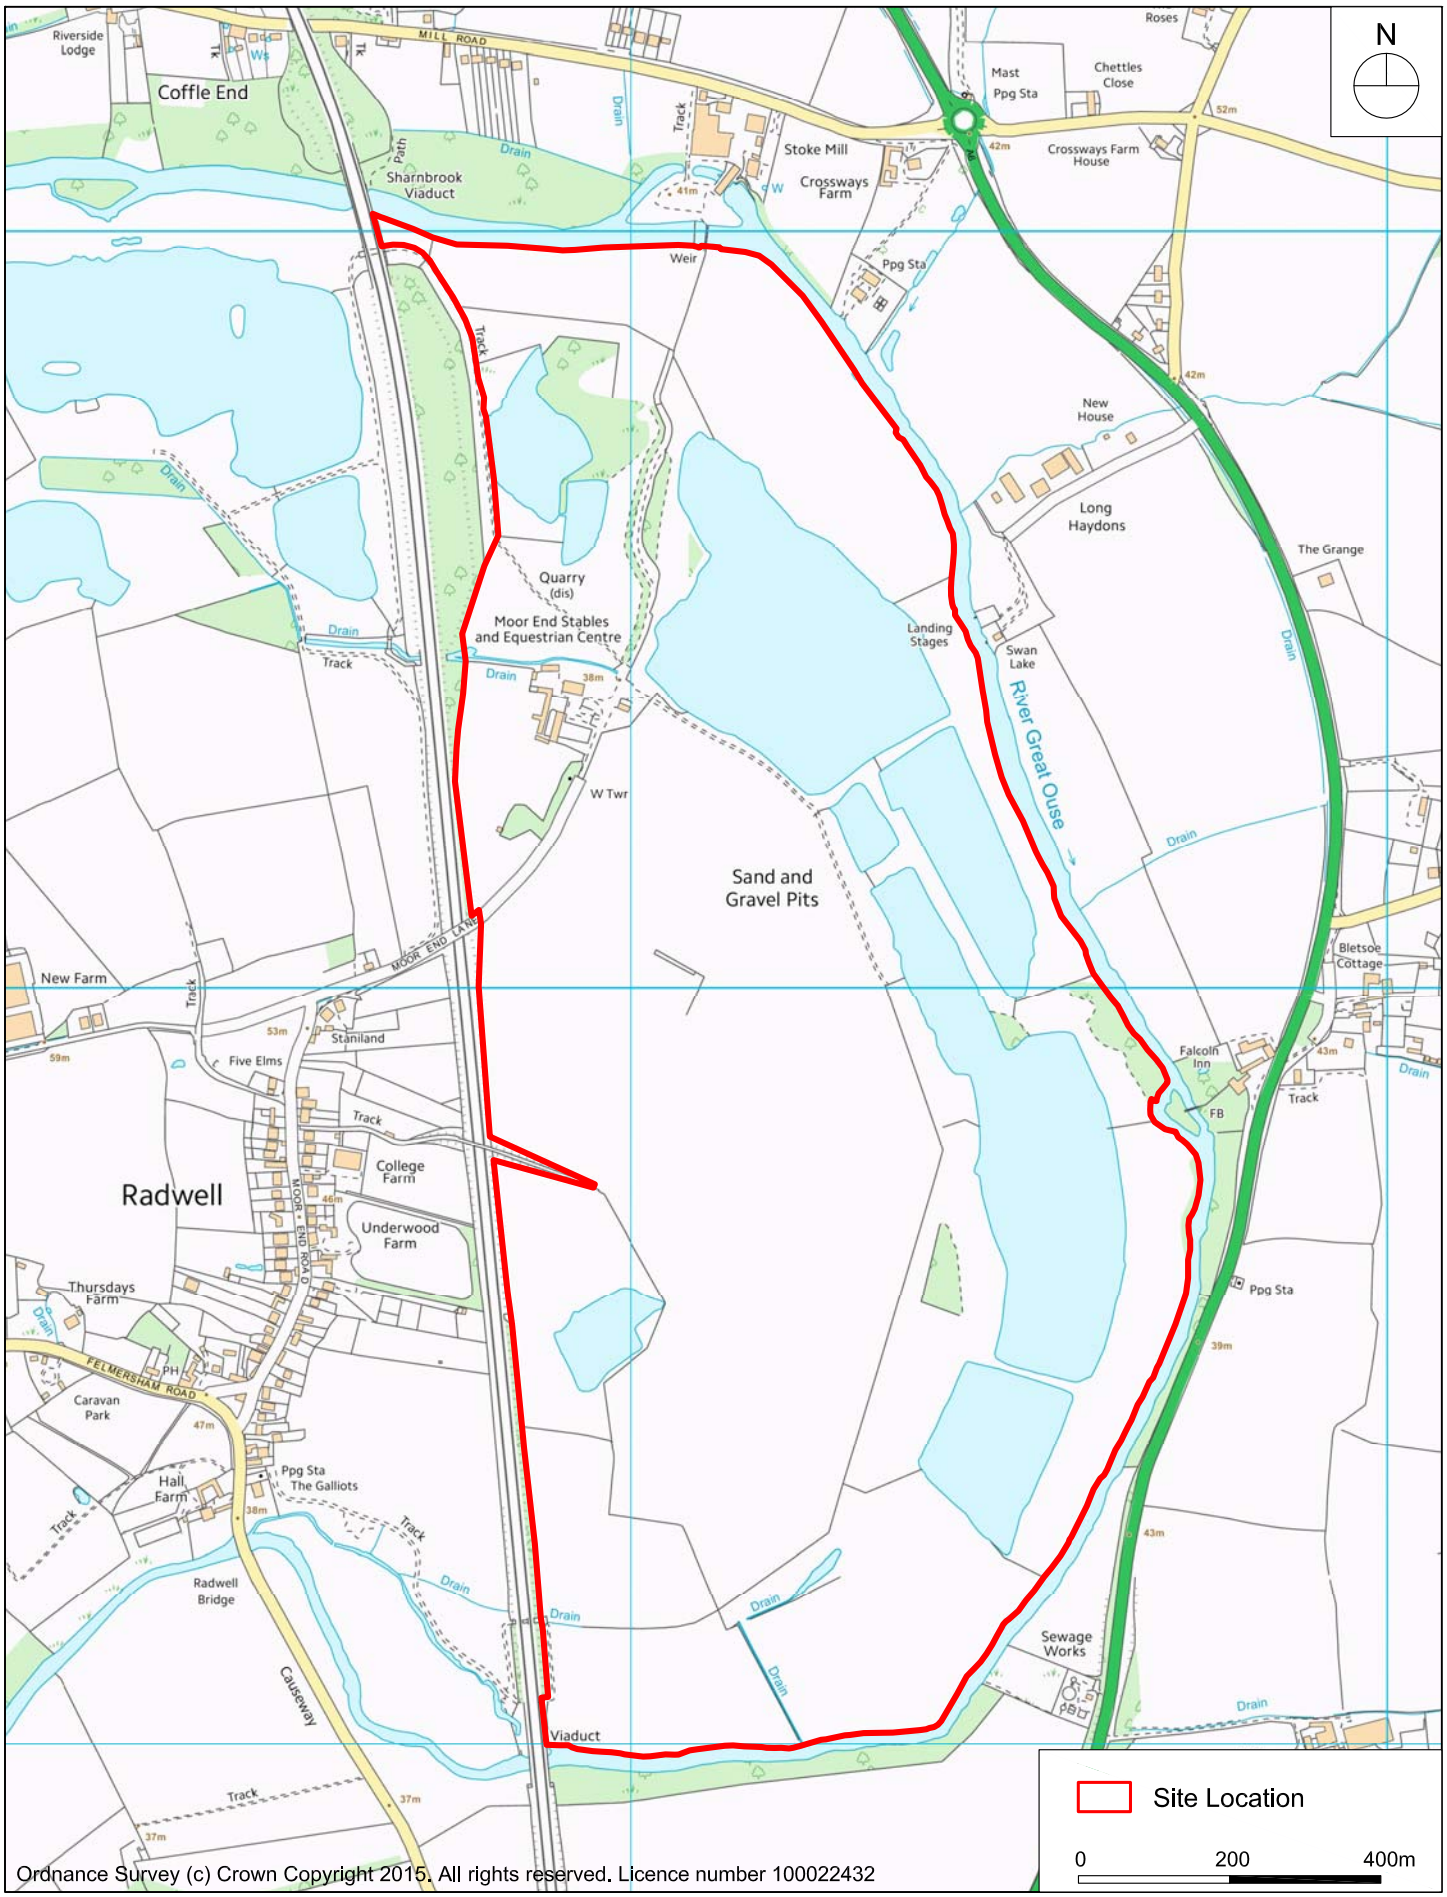

Ordnance Survey (c) Crown Copyright 2015. All rights reserved. Licence number 100022432

CLIENT	DATE	OS REF	DRAWN BY
Bedfordia Developments Ltd	09.12.2015	501203, 258041	PMG
	SCALE 1:10,000 @ A4	DRWNG NO D01	CHECKED CB
	JOB NO BE192	REV	
PROJECT: Bedford Local Plan 2032 Radwell Lakes	DRAWING TITLE: Location Plan		

DLP PLANNING LIMITED
4 Abbey Court, Fraser Road, Priory Business Park
Bedford, MK44 3WH

t 01234 832 740
f 01234 831 266
e bedford@dlpconsultants.co.uk

dynamic development solutions ™

Offices also at: Bristol, Cardiff, Leeds, London, Milton Keynes, Nottingham, Rugby and Sheffield